LEGEND AND ABBREVIATIONS

SYMBOL	DESCRIPTION
▭	SURFACE LIGHT FIXTURE
◢	BRANCH CIRCUIT PANELBOARD
S_a	SINGLE POLE SWITCH, SUBSCRIPT DENOTES SIMILARLY MARKED LUMINAIRES CONTROLLED TOGETHER.
Ⓙ	JUNCTION BOX
⌒	HOMERUN TO INDICATED DESTINATION
(E)	EXISTING
(X)	REMOVE
(P)	REPLACE

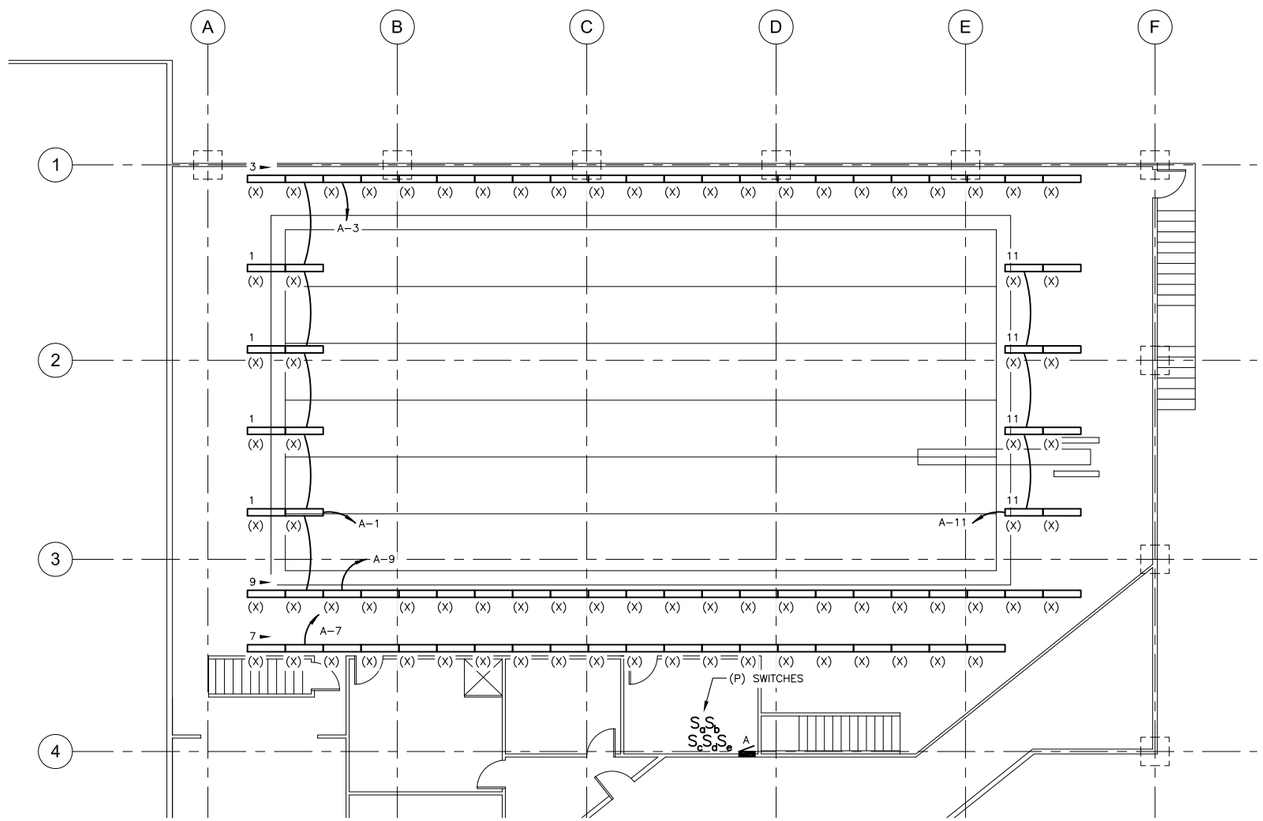

1 FIRST FLOOR DEMOLITION PLAN
SCALE: 1/8" = 1'- 0"

SCALE: 0 4' 8' 16'

STATE OF ALASKA
49th
Barry J. Begenyi
EE 10453
REGISTERED PROFESSIONAL ENGINEER
JULY 30, 2014

BEGENYI ENGINEERING, LLC
217 2nd ST. STE 208, JUNEAU, AK 99801
PH: (907) 586-5900 / FAX: (907) 586-5901

HAINES BOROUGH ALASKA

REVISION	DESCRIPTION	DATE

PROJECT
Pool Lighting Replacement

SHEET TITLE
First Floor Demolition Plan

DRAWING NUMBER	SCALE AS NOTED
E101	DATE July 8, 2014

NOTES:

1. TYPE A LIGHT FIXTURE: METALUX, 8T VT2 2 54T5 DR UNV EBT1 WL, OR APPROVED EQUAL.
2. SURFACE CONDUIT: EMT. PAINT RACEWAY SYSTEM TO MATCH SURROUNDING SURFACES.
3. CONDUCTOR INSULATION: THHN–2, THWN–2.
4. REPLACE (5) 20 AMP, 1 POLE CIRCUIT BREAKERS IN EXISTING PANELBOARD A. EXISTING PANELBOARD WAS MANUFACTURED BY CUTLER–HAMMER.

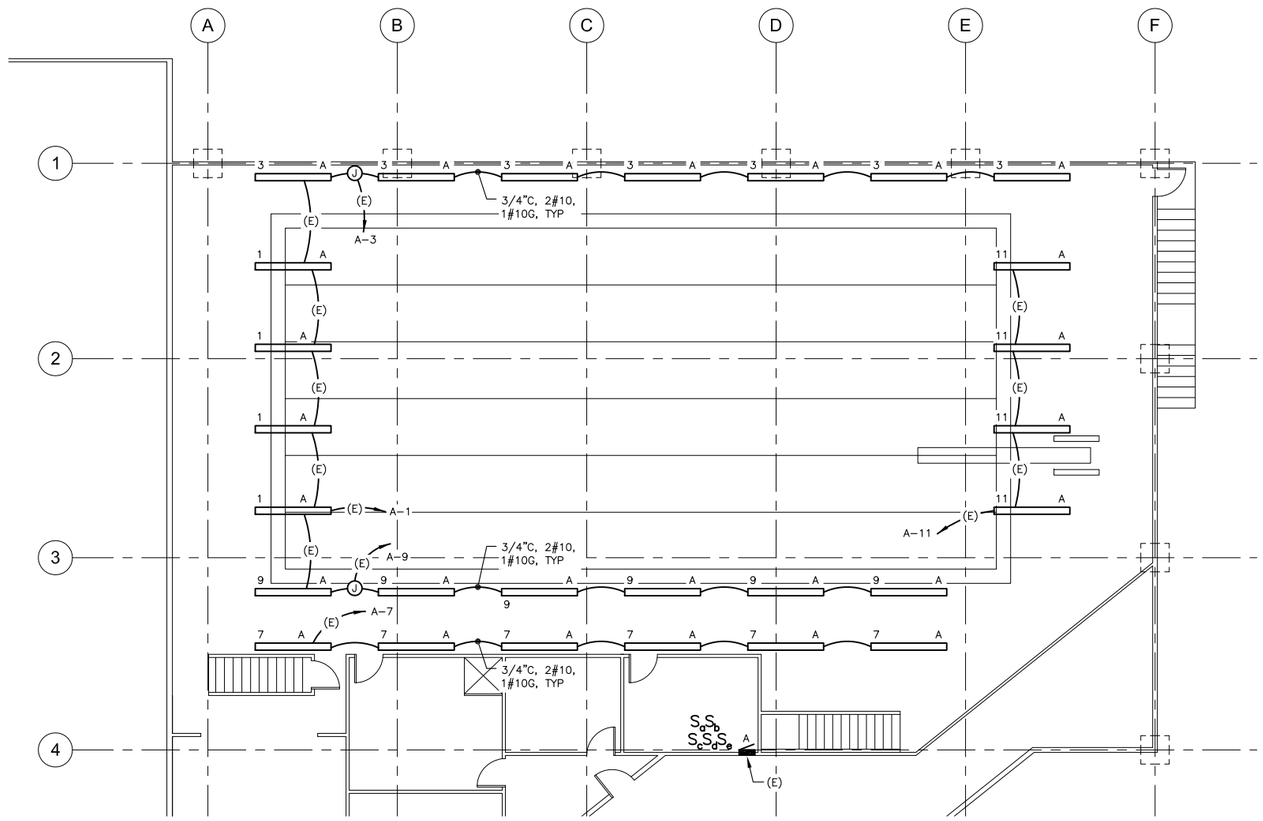

1 FIRST FLOOR LIGHTING PLAN
SCALE: 1/8" = 1'- 0"

SCALE: 0 4' 8' 16'

STATE OF ALASKA
49th
Barry J. Begenyi
EE 10453
REGISTERED PROFESSIONAL ENGINEER
JULY 30, 2014

BEGENYI ENGINEERING, LLC
217 2nd ST. STE 208, JUNEAU, AK 99801
PH: (907) 586-5900 / FAX: (907) 586-5901

HAINES BOROUGH ALASKA

REVISION	DESCRIPTION	DATE

PROJECT
Pool Lighting Replacement

SHEET TITLE
First Floor Lighting Plan

DRAWING NUMBER	SCALE AS NOTED
E201	DATE July 8, 2014