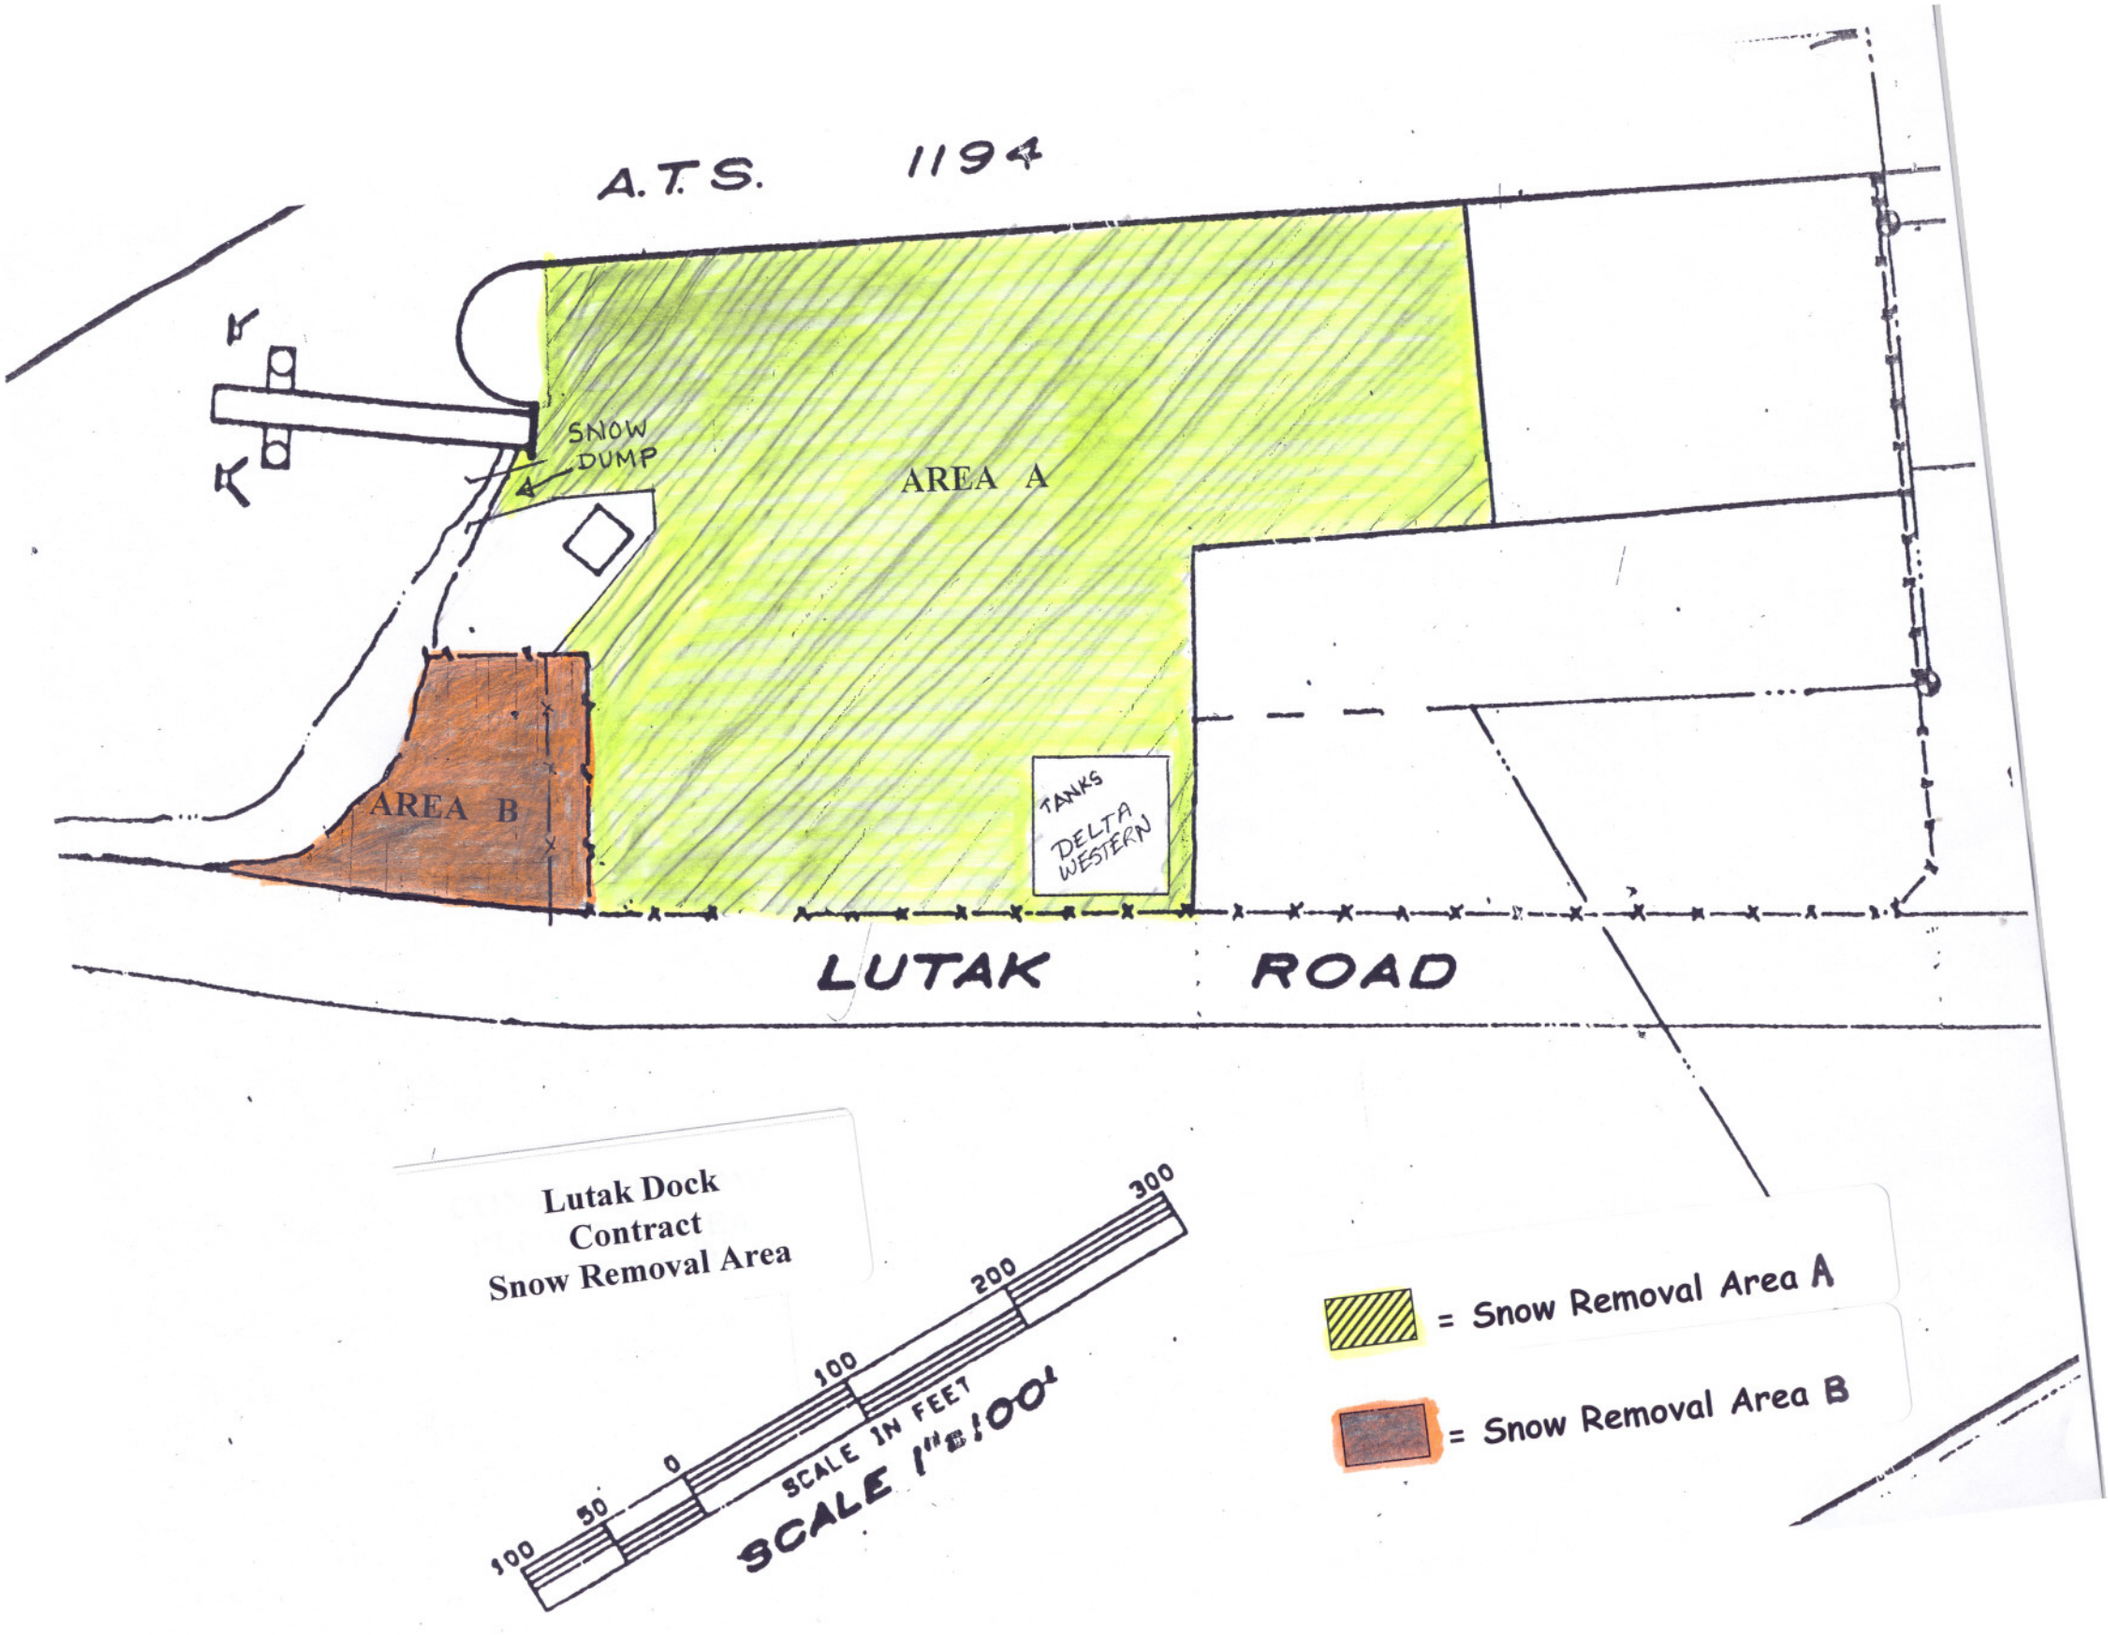
A.T.S. 1194
SNOW DUMP
AREA A
AREA B
TANKS
DELTA WESTERN
LUTAK ROAD
Lutak Dock
Contract
Snow Removal Area
100 50 0 100 200 300
SCALE IN FEET
SCALE 1" = 100'
= Snow Removal Area A
= Snow Removal Area B