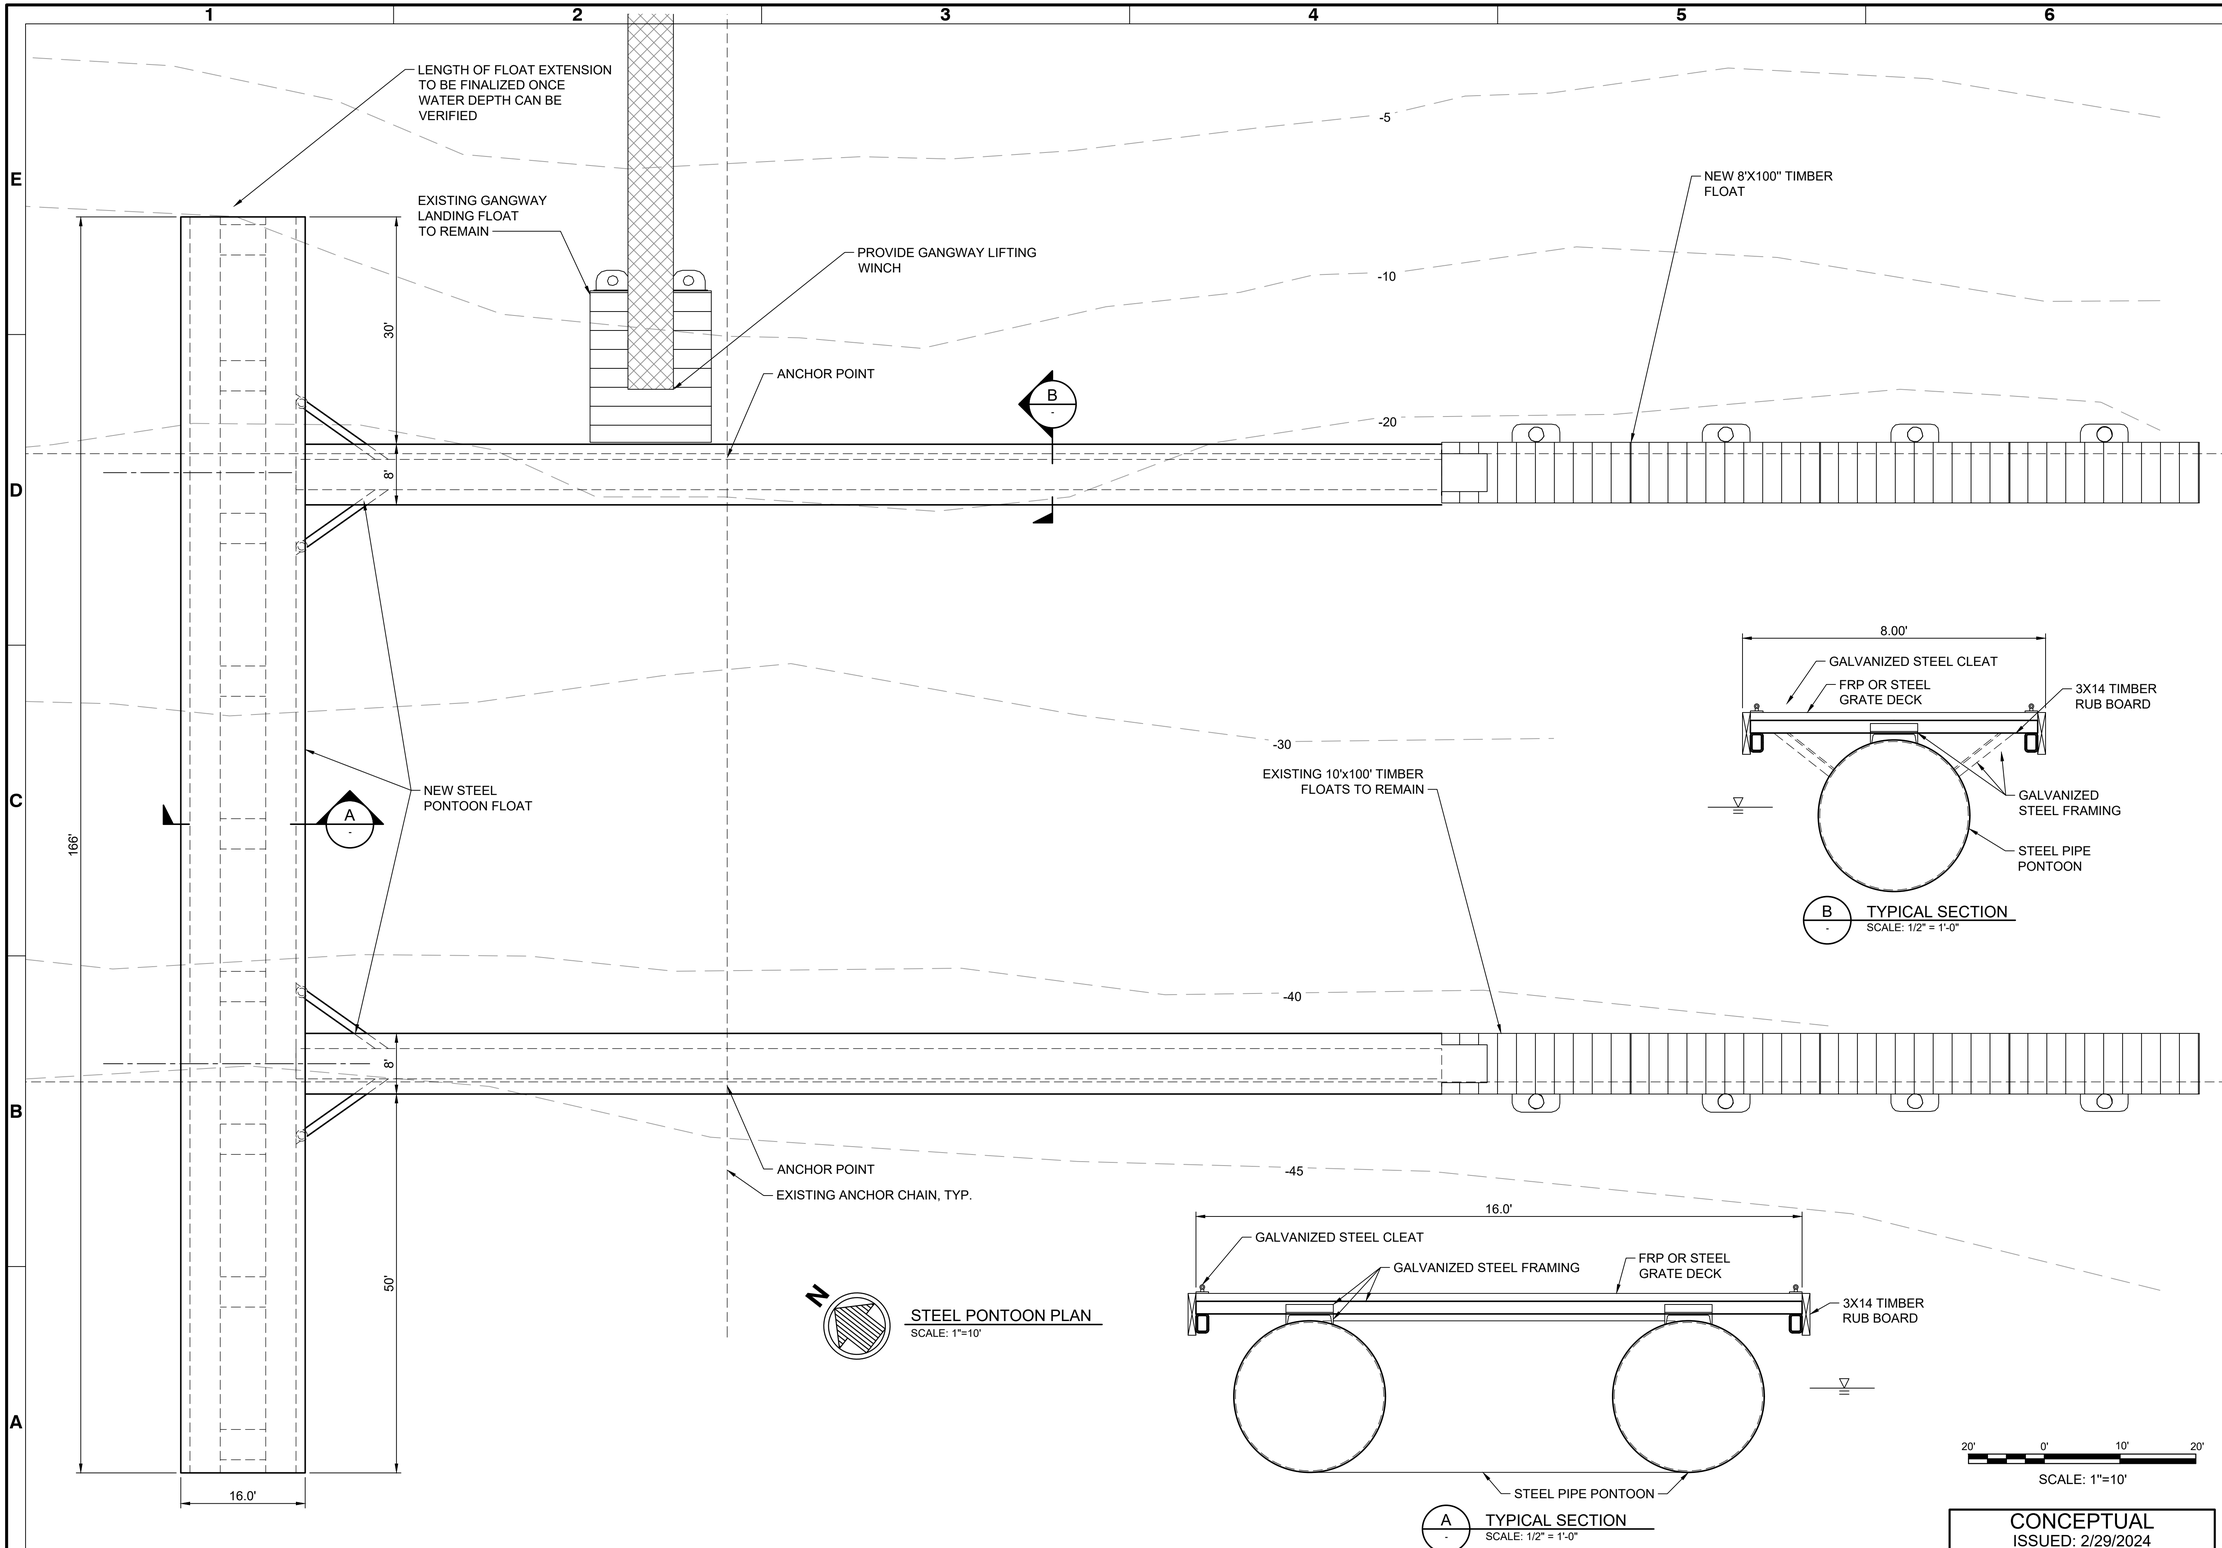

CONCEPTUAL
ISSUED: 2/29/2024
NOT TO BE USED FOR CONSTRUCTION

HAINES BOROUGH ALASKA

Mark	Description	Date	Appr.

HAINES LETNIKOF COVE PIPE FLOAT

CONCEPT #2A WIDE STEEL PONTOON FLOAT PLAN

Designed by: CB
Dwn by: CB
Ckd by: MB
Reviewed by: REVR
Submitted by: SUBMITTER'S NAME MOFFATT & NICHOL
Date: 2/29/2024
Rev. REVNO
M&N Project No. 232899
Drawing code:
Drawing Scale:
Plot scale: 1:1 (D SHEET)

moffatt & nichol
880 H STREET, STE 208
ANCHORAGE, AK 99501
907-677-7500

SEAL

Sheet Reference No.
C-102
INDEX: 4 OF 6

File: Q:\AK\232899\20 CADD_Active_Sheet\Set\232899_C-101A ; Plotted: 3/25/2024 12:57 AM by BALZARINI, CHARLES ; Saved: 3/25/2024 12:56 AM by CBALZARINI

DRAWING SCALES SHOWN BASED ON 22"x34" DRAWING