PARCEL	OWNER	AREA	REMAIN	RECORDING DATA
4	HAINES BOROUGH	0.09 AC	11.71 AC	

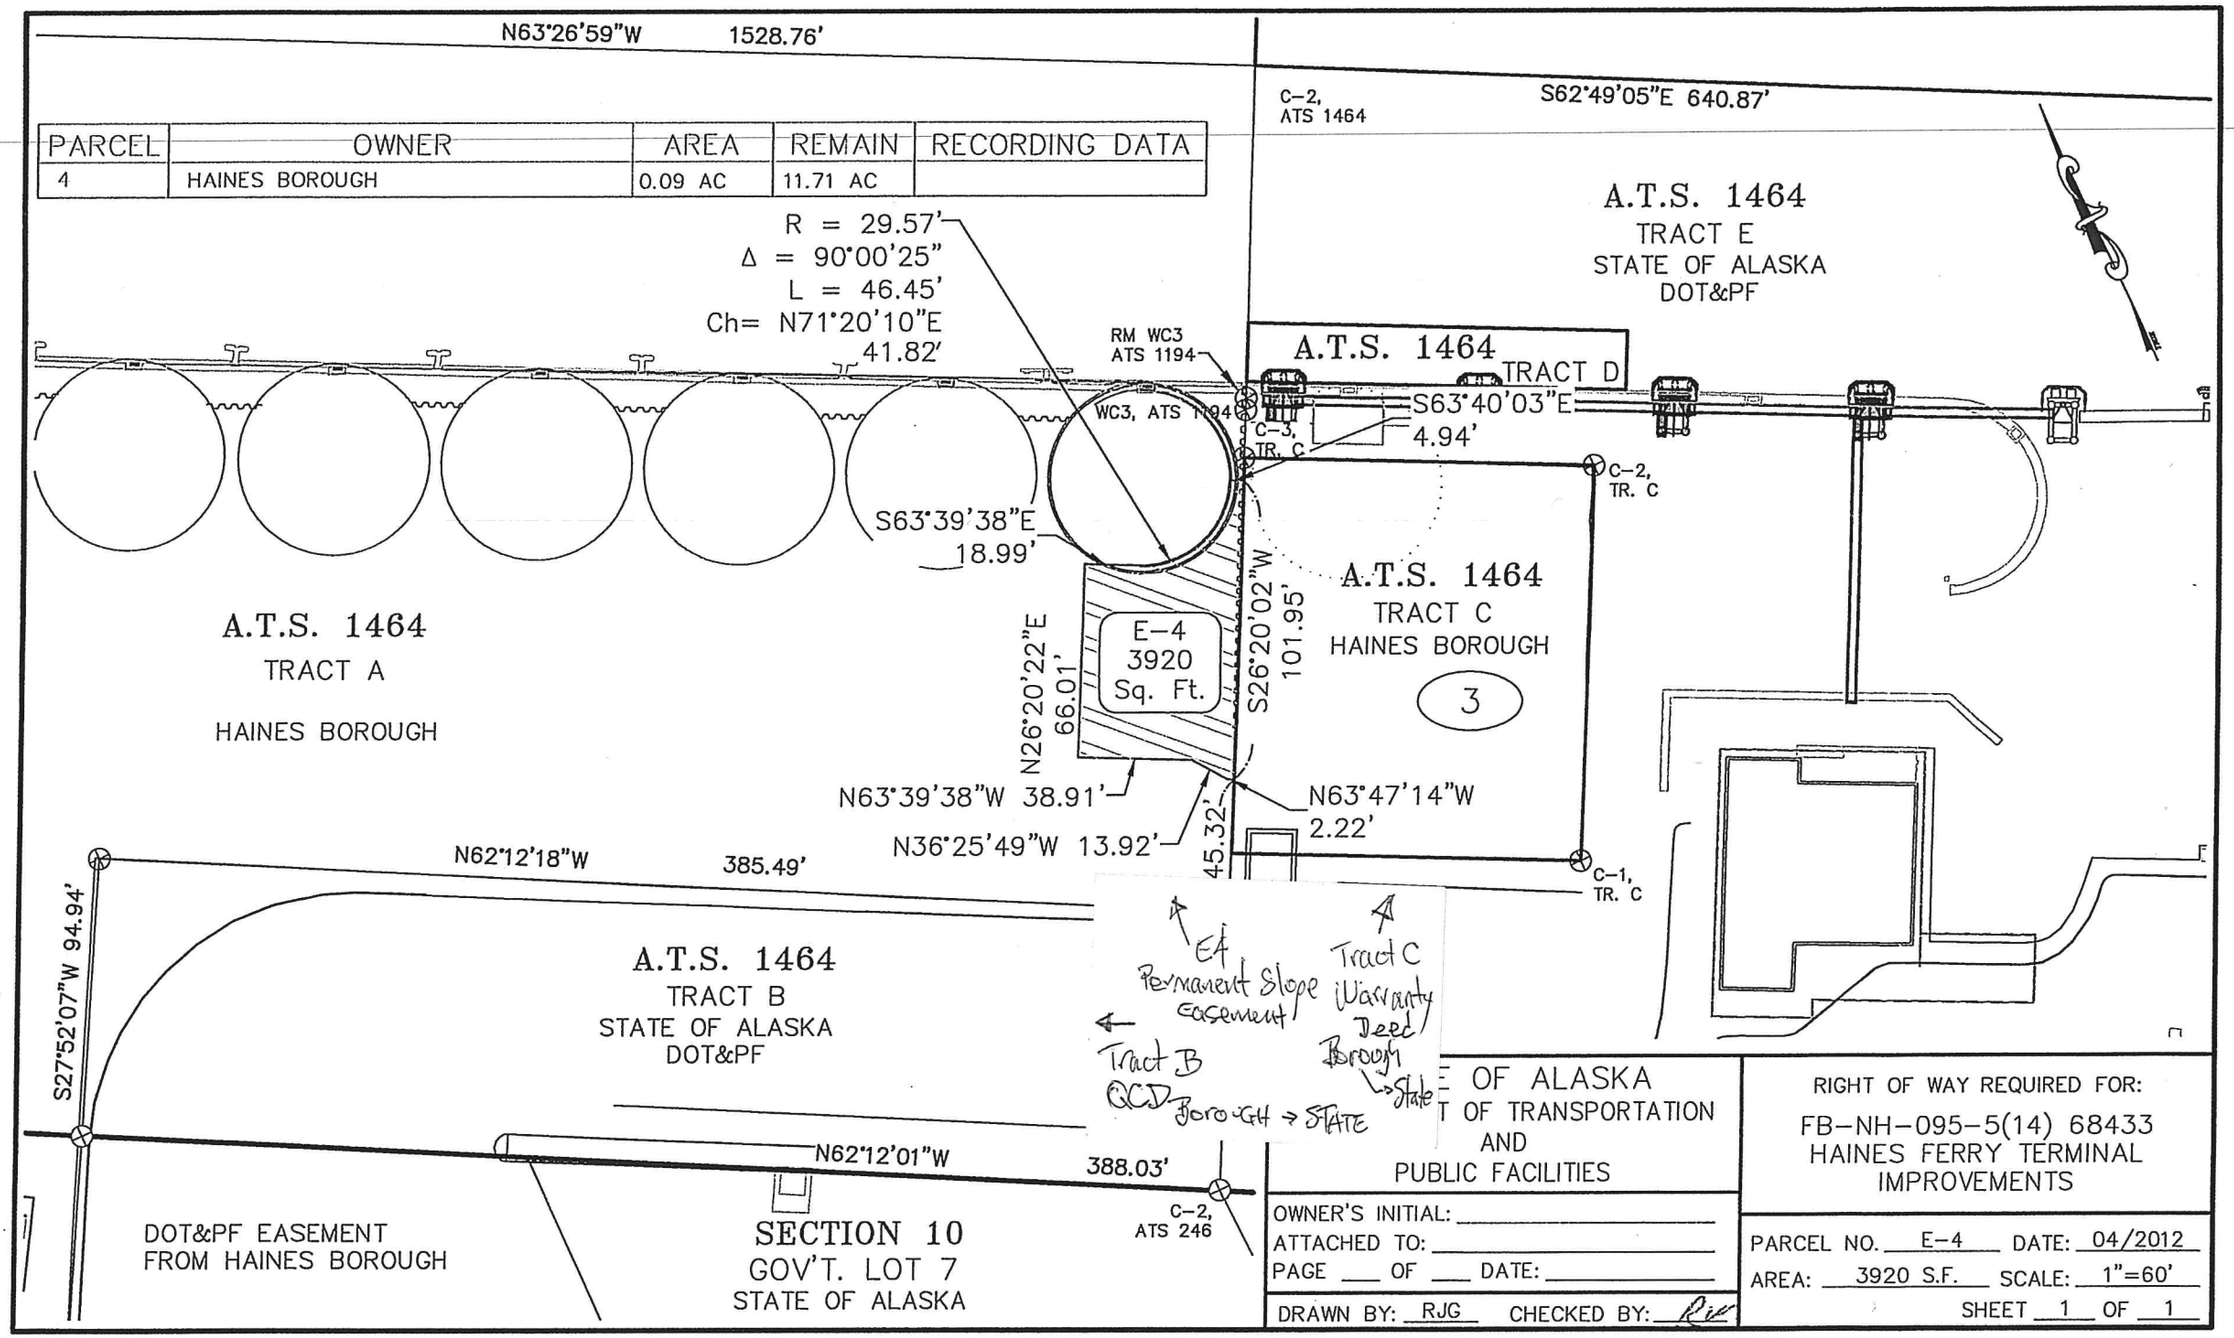

E OF ALASKA
T OF TRANSPORTATION
AND
PUBLIC FACILITIES

RIGHT OF WAY REQUIRED FOR:
FB-NH-095-5(14) 68433
HAINES FERRY TERMINAL
IMPROVEMENTS

OWNER'S INITIAL: _____
ATTACHED TO: _____
PAGE ___ OF ___ DATE: _____

DRAWN BY: RJG CHECKED BY: RJC

PARCEL NO. E-4 DATE: 04/2012
AREA: 3920 S.F. SCALE: 1"=60'
SHEET 1 OF 1

Q:\HNS\68433\RW\HAINES_FT\DWG\HNS_FT_2011_PARCELS.DWG